FilmL.A., Inc.
6255 W Sunset Blvd, 12th Floor
Hollywood, CA 90028
t: (213)977-8600 - f: (213)977-8601
www.filmla.com

Summary Information

Permit No: S00078661 **Type of Permit:** STILL **Release Date:** 05/02/2014

Production Company BURRITO PRODUCTIONS

Insured Company Name BURRITO PRODUCTIONS

Contact Phone No. 1 310-418-7577
Contact Phone No. 2
Fax
Address 333 VIRGINIA ST, #6
EL SEGUNDO, California 90245

Production Title CHRYLSER

Type of Production Still Photo

Producer Jeff Wight

Director n/a n/a

1st AD n/a n/a

Production Manager Jeff Wight

FilmL.A. Coordinator Sophia Alexander

Location Manager Jeff Wight
Primary Phone Mobile - 310-418-7577
Secondary Phone

Location Assistant n/a n/a
Primary Phone Mobile - 310-418-7577
Secondary Phone

Fees

Posting 1200	$276.00
Notification Charge	$415.00
FILMLA STILL APPLICATION FEE	$60.00
LA CITY LANE AND STREET CLOSURE FEE	$624.00
LA COUNTY - ROAD USE FEE	$324.00
LA COUNTY ROAD APPLICATION FEE	$146.00
LA COUNTY-ENCROACHMENT PERMIT PROCESSING FEE	$268.00

Total Permit Fee $2,113.00

Number of Locations 5

NOT A PERMIT

FilmL.A., Inc.
6255 W Sunset Blvd, 12th Floor
Hollywood, CA 90028
t: (213)977-8600 - f: (213)977-8601
www.filmla.com

Summary Information — Location

Permit Number S00078661
Production Company BURRITO PRODUCTIONS
Insured Company BURRITO PRODUCTIONS
Production Title CHRYLSER

Location Manager Jeff Wight
Primary Phone Mobile - 310-418-7577
Secondary Phone

This location has been CANCELED

Location Address N Main St, E 1st St - E 2nd St., Los Angeles, CA 90071

Location Type Street

Film Dates 5/3/2014 - 5/4/2014 06:00 - 14:00 2 days

Open or Closed to the Public Open

Generic Conditions
May not interfere with adjacent traffic lanes or adjacent bike lane
Must comply with attached conditions
Must Maintain 5' Clearance on Sidewalks/Walkways
Must maintain local/emergency access
No cast or crew parking on area streets
No interference with merchant activity.
No stopping or setting up in front of merchants or residents without prior approval
Number of uniformed officers listed on the permit is a minimum requirement. Permittee remains responsible for deploying a sufficient number of uniformed officers to provide traffic and crowd control to ensure the safety of the film crew and the public.
Uniformed officers shall have a copy of the film permit in their possession and are required to confirm that all traffic control signage devices are in place.

Please see attached documents
Main btw 1st - 2nd ES curb - BURRITO PRODUCTIONS.pdf
Downtown Filming Guildelines 2010.03.01.pdf

Equipment on Location

Type	Quantity
5 Ton Truck	1
Cast/Crew vehicles	7
Generator	2
Motor Homes	1
Picture vehicles	1
Trailers	1
Vans	1

Personnel on Location

Type	Quantity
Crew	12
Off-Duty/Retired LAPD Officer(s)	2

Filming Activities Drive by; Drive ups & away; Equipment on sidewalk, in curb lane & across street; Exterior establishing shots; Intermittent pedestrian control; Intermittent traffic control - 2 minutes standard; still shots of picture car in street ; cancel location;

Jurisdiction **Political:** Los Angeles City - Council District 14 **Police:** Los Angeles Police Department **Fire:** Los Angeles City

Thomas Guide **Page:** 634 **Grid:** G4

Approvals
LOS ANGELES POLICE DEPARTMENT — Mark Buck
LOS ANGELES CITY DEPARTMENT OF PUBLIC WORKS — Janice Takimoto

Parking
Base Camp
Location Type : Filming Location

Crew Parking
Location Type : To Be Determined

NOT A PERMIT

FilmL.A., Inc.
6255 W Sunset Blvd, 12th Floor
Hollywood, CA 90028
t: (213)977-8600 - f: (213)977-8601
www.filmla.com

Summary Information — Location

Permit Number S00078661
Production Company BURRITO PRODUCTIONS
Insured Company BURRITO PRODUCTIONS
Production Title CHRYLSER

Location Manager Jeff Wight
Primary Phone Mobile - 310-418-7577
Secondary Phone

Posting "No Parking" signs E/S MAIN BETWEEN 1ST AND 2ND

CANCELED. NO FEES DUE.

Approximate Footage County Parking **Log Number** 78610

Date(s) 5/3/2014 to 5/3/2014 **Time(s)** 06:00 to 22:00

Lane / Full Closure E/S CURB LANE MAIN BETWEEN 1ST AND 2ND
Approximate Footage 0 - 300

Date(s) 5/3/2014 to 5/3/2014 **Time(s)** 06:00 to 14:00

NOT A PERMIT

FilmL.A., Inc.
6255 W Sunset Blvd, 12th Floor
Hollywood, CA 90028
t: (213)977-8600 - f: (213)977-8601
www.filmla.com

Summary Information — Location

Permit Number S00078661
Production Company BURRITO PRODUCTIONS
Insured Company BURRITO PRODUCTIONS
Production Title CHRYLSER

Location Manager Jeff Wight
Primary Phone Mobile - 310-418-7577
Secondary Phone

Location Address W 9th St., S Broadway - S Hill St, Los Angeles, CA, 90014

Location Type Street

Film Dates 5/3/2014 - 5/3/2014 09:00 - 20:00 1 day

Open or Closed to the Public Open

Generic Conditions
Equipment vehicles may park on one side of the street only.
May not interfere with adjacent traffic lanes or adjacent bike lane
Must comply with attached conditions
Must Maintain 5' Clearance on Sidewalks/Walkways
Must maintain local/emergency access
No cast or crew parking on area streets
No interference with merchant activity.
No stopping or setting up in front of merchants or residents without prior approval
Number of uniformed officers listed on the permit is a minimum requirement. Permittee remains responsible for deploying a sufficient number of uniformed officers to provide traffic and crowd control to ensure the safety of the film crew and the public.
Uniformed officers shall have a copy of the film permit in their possession and are required to confirm that all traffic control signage devices are in place.

Please see attached documents
9th btw Hill - Broadway SS Curb+1 - BURRITO PRODUCTIONS.pdf
78661_BurritoProductions.pdf
Downtown Filming Guildelines 2010.03.01.pdf

Equipment on Location

Type	Quantity
5 Ton Truck	1
Cast/Crew vehicles	7
Generator	2
Motor Homes	1
Picture vehicles	1
Trailers	1
Vans	1

Personnel on Location

Type	Quantity
Crew	12
Off-Duty/Retired LAPD Officer(s)	2

Filming Activities Drive by; Drive ups & away; Equipment on sidewalk, in curb lane & across street; Exterior establishing shots; Intermittent pedestrian control; Intermittent traffic control - 2 minutes standard; still shots of picture car in street ;

Jurisdiction **Political:** Los Angeles City - Council District 14 **Police:** Los Angeles Police Department **Fire:** Los Angeles City

Thomas Guide **Page:** 634 **Grid:** E5

Approvals

LOS ANGELES POLICE DEPARTMENT	Mark Buck
FILML.A. CLOSURES	Joshua Mingo
LOS ANGELES CITY DEPARTMENT OF PUBLIC WORKS	Janice Takimoto

Parking

Base Camp
Location Type : Filming Location

Crew Parking
Location Type : Filming Location

Parking Notes

NOT A PERMIT

FilmL.A., Inc.
6255 W Sunset Blvd, 12th Floor
Hollywood, CA 90028
t: (213)977-8600 - f: (213)977-8601
www.filmla.com

Summary Information — Location

Permit Number	S00078661	**Location Manager**	Jeff Wight
Production Company	BURRITO PRODUCTIONS	Primary Phone	Mobile - 310-418-7577
Insured Company	BURRITO PRODUCTIONS	Secondary Phone	
Production Title	CHRYLSER		

Crew parking at lot on 6th & Beaudry.

Posting "No Parking" signs B/S 9TH BETWEEN HILL AND BROADWAY

Approximate Footage 901 - 1200 **Log Number** 78611

Date(s) 5/3/2014 to 5/3/2014 **Time(s)** 13:00 to 22:00

Lane / Full Closure S/S CURB LANE AND 1 ADJACENT LANE 9TH BETWEEN HILL AND BROADWAY

Approximate Footage 0 - 300

Date(s) 5/3/2014 to 5/3/2014 **Time(s)** 09:00 to 20:00

NOT A PERMIT

FilmL.A., Inc.
6255 W Sunset Blvd, 12th Floor
Hollywood, CA 90028
t: (213)977-8600 - f: (213)977-8601
www.filmla.com

Summary Information — Location

Permit Number S00078661
Production Company BURRITO PRODUCTIONS
Insured Company BURRITO PRODUCTIONS
Production Title CHRYLSER

Location Manager Jeff Wight
Primary Phone Mobile - 310-418-7577
Secondary Phone

Location Address 5th St., figueroa - Beaudry, Los Angeles, CA 90071

Location Type Street

Film Dates 5/3/2014 - 5/3/2014 04:00 - 13:00 1 day

Open or Closed to the Public Open

Generic Conditions
Community Survey Required
Must comply with attached conditions
Must Maintain 5' Clearance on Sidewalks/Walkways
Must maintain local/emergency access
No cast or crew parking on area streets
No interference with merchant activity.
No stopping or setting up in front of merchants or residents without prior approval
Number of uniformed officers listed on the permit is a minimum requirement. Permittee remains responsible for deploying a sufficient number of uniformed officers to provide traffic and crowd control to ensure the safety of the film crew and the public.
Uniformed officers shall have a copy of the film permit in their possession and are required to confirm that all traffic control signage devices are in place.

Please see attached documents
5th (closure) btw Beaudry - Figueroa - BURRITO PRODUCTIONS rev1.1.pdf
Downtown Filming Guildelines 2010.03.01.pdf

Equipment on Location

Type	Quantity
5 Ton Truck	1
Cast/Crew vehicles	7
Generator	2
Motor Homes	1
Picture vehicles	1
Trailers	1
Vans	1

Personnel on Location

Type	Quantity
Crew	12
Off-Duty/Retired LAPD Officer(s)	2

Filming Activities Drive by; Drive ups & away; Equipment on sidewalk, in curb lane & across street; Exterior establishing shots; Intermittent pedestrian control; Intermittent traffic control - 2 minutes standard; still shots of picture car in street ;

Jurisdiction **Political:** Los Angeles City - Council District 14 **Police:** Los Angeles Police Department **Fire:** Los Angeles City

Thomas Guide **Page:** 634 **Grid:** E4

Approvals

LOS ANGELES POLICE DEPARTMENT	Gabriel Aleman
LOS ANGELES CITY DEPARTMENT OF PUBLIC WORKS	Janice Takimoto
LOS ANGELES CITY DEPARTMENT OF TRANSPORTATION - CLOSURES	Joshua Mingo
LOS ANGELES CITY DEPARTMENT OF PUBLIC WORKS-COMMISSIONER	Kevin James

Coordinator Note ABSOLUTELY NO ACTIVITY PERMITTED BEFORE 6A OR AFTER 11PM WITHIN 300FT OF RESIDENTS

Parking **Base Camp** **Crew Parking**

NOT A PERMIT

FilmL.A., Inc.
6255 W Sunset Blvd, 12th Floor
Hollywood, CA 90028
t: (213)977-8600 - f: (213)977-8601
www.filmla.com

Summary Information — Location

Permit Number S00078661
Production Company BURRITO PRODUCTIONS
Insured Company BURRITO PRODUCTIONS
Production Title CHRYLSER

Location Manager Jeff Wight
Primary Phone Mobile - 310-418-7577
Secondary Phone

Location Type : Filming Location

Location Type : Filming Location

Lane / Full Closure FULL STREET CLOSURE 5TH STREET BETWEEN BEAUDRY AND FIGUEROA

Approximate Footage 0 - 300

Date(s) 5/3/2014 to 5/3/2014

Time(s) 04:00 to 20:00

NOT A PERMIT

FilmL.A., Inc.
6255 W Sunset Blvd, 12th Floor
Hollywood, CA 90028
t: (213)977-8600 - f: (213)977-8601
www.filmla.com

Summary Information — Location

Permit Number	S00078661	**Location Manager**	Jeff Wight
Production Company	BURRITO PRODUCTIONS	Primary Phone	Mobile - 310-418-7577
Insured Company	BURRITO PRODUCTIONS	Secondary Phone	
Production Title	CHRYLSER		

Location Address Alameda St & Sante Fe Ave, Unincorporated Los Angeles County, CA, 90221

Location Type Road

Film Dates 5/4/2014 - 5/4/2014 04:00 - 13:00 1 day

Open or Closed to the Public Open

Generic Conditions
Must Maintain 5' Clearance on Sidewalks/Walkways
Must maintain local/emergency access
No cast or crew parking on area streets
No interference with merchant activity.
No stopping or setting up in front of merchants or residents without prior approval
Number of uniformed officers listed on the permit is a minimum requirement. Permittee remains responsible for deploying a sufficient number of uniformed officers to provide traffic and crowd control to ensure the safety of the film crew and the public.
Traffic control must be done in accordance w/MUTCD
Traffic Officers Required
Uniformed officers shall have a copy of the film permit in their possession and are required to confirm that all traffic control signage devices are in place.

Please see attached document Traffic Plan Alameda (Closure) btw tunnel & Santa Fe SB - CHRYSLER.pdf

Equipment on Location

Type	Quantity
5 Ton Truck	1
Cast/Crew vehicles	7
Generator	2
Motor Homes	1
Picture vehicles	1
Trailers	1
Vans	1

Personnel on Location

Type	Quantity
Crew	12
LA County FSO Assigned	1
Sheriff/CHP	2

Filming Activities Drive by; Drive ups & away; Equipment on sidewalk, in curb lane & across street; Exterior establishing shots; Intermittent pedestrian control; Intermittent traffic control - 2 minutes standard; still shots of picture car in street ;

Jurisdiction **Political:** Los Angeles County - Supervisor District 2 **Police:** Los Angeles County Sheriff **Fire:** Los Angeles County

Thomas Guide **Page:** 765 **Grid:** A2

Approvals LOS ANGELES COUNTY ROAD DEPARTMENT - HOLYDALE Anthony Moran

Coordinator Note
LA COUNTY FIRE NUMBER:14-SP0401-105
LA COUNTY FSO REQUIRED

Parking
Base Camp
Location Type : Filming Location

Crew Parking
Location Type : Filming Location

Lane / Full Closure SOUTHBOUND ALAMEDA TUNNEL @ SANTE FE

NOT A PERMIT

FilmL.A., Inc.
6255 W Sunset Blvd, 12th Floor
Hollywood, CA 90028
t: (213)977-8600 - f: (213)977-8601
www.filmla.com

Summary Information — Location

Permit Number S00078661
Production Company BURRITO PRODUCTIONS
Insured Company BURRITO PRODUCTIONS
Production Title CHRYLSER

Location Manager Jeff Wight
Primary Phone Mobile - 310-418-7577
Secondary Phone

Approximate Footage 0 - 300

Date(s) 5/4/2014 to 5/4/2014

Time(s) 04:00 to 13:00

NOT A PERMIT

FilmL.A., Inc.
6255 W Sunset Blvd, 12th Floor
Hollywood, CA 90028
t: (213)977-8600 - f: (213)977-8601
www.filmla.com

Summary Information — Location

Permit Number	S00078661	**Location Manager**	Jeff Wight
Production Company	BURRITO PRODUCTIONS	Primary Phone	Mobile - 310-418-7577
Insured Company	BURRITO PRODUCTIONS	Secondary Phone	
Production Title	CHRYLSER		

This location has been CANCELED

Location Address S Hope St, W 1st St - W 3rd St, Los Angeles, CA, 90012

Location Type Street

Film Dates 5/4/2014 - 5/4/2014 04:00 - 13:00 1 day

Open or Closed to the Public Open

Generic Conditions
Community Survey Required
Must Maintain 5' Clearance on Sidewalks/Walkways
Must maintain local/emergency access
No cast or crew parking on area streets
No interference with merchant activity.
No stopping or setting up in front of merchants or residents without prior approval
Number of uniformed officers listed on the permit is a minimum requirement. Permittee remains responsible for deploying a sufficient number of uniformed officers to provide traffic and crowd control to ensure the safety of the film crew and the public.
Uniformed officers shall have a copy of the film permit in their possession and are required to confirm that all traffic control signage devices are in place.

Please see attached documents
Hope (NB closure) btw 3rd - 1st - BURRITO PROD..pdf
Downtown Filming Guildelines 2010.03.01.pdf

Equipment on Location

Type	Quantity
5 Ton Truck	1
Cast/Crew vehicles	7
Generator	2
Motor Homes	1
Picture vehicles	1
Trailers	1
Vans	1

Personnel on Location

Type	Quantity
Crew	12
Off-Duty/Retired LAPD Officer(s)	2

Filming Activities Drive by; Drive ups & away; Equipment on sidewalk, in curb lane & across street; Exterior establishing shots; Intermittent pedestrian control; Intermittent traffic control - 2 minutes standard; still shots of picture car in street ; cancel this location ;

Jurisdiction **Political:** Los Angeles City - Council District 14 **Police:** Los Angeles Police Department **Fire:** Los Angeles City

Thomas Guide **Page:** 634 **Grid:** F3

Location Notes Must Comply with Attached Downtown Conditions

Approvals LOS ANGELES POLICE DEPARTMENT Mark Buck

Parking
Base Camp
Location Type : Filming Location

Crew Parking
Location Type : Filming Location

NOT A PERMIT

FilmL.A., Inc.
6255 W Sunset Blvd, 12th Floor
Hollywood, CA 90028
t: (213)977-8600 - f: (213)977-8601
www.filmla.com

Summary Information — Location

Permit Number S00078661
Production Company BURRITO PRODUCTIONS
Insured Company BURRITO PRODUCTIONS
Production Title CHRYLSER

Location Manager Jeff Wight
Primary Phone Mobile - 310-418-7577
Secondary Phone

Lane / Full Closure NORTHBOUND DIRECTIONAL CLOSURE HOPE BETWEEN 1ST AND 3RD
Approximate Footage 0 - 300

Date(s) 5/4/2014 to 5/4/2014 **Time(s)** 04:00 to 13:00

NOT A PERMIT

Permit #S00078661

TRAFFIC CONTROL FOR

BURRITO PRODUCTIONS
"CHRYSLER"

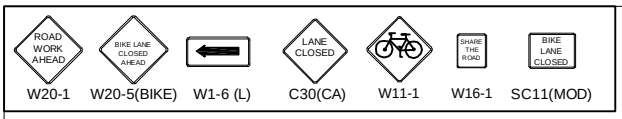

Ⓢ TRAFFIC SIGNAL

● TRAFFIC CONE

TYPE I W/ SIGN

FLASHING ARROW SIGN (FAS)

FILM L.A.:
SOPHIA ALEXANDER

ALL TRAFFIC CONTROL WILL BE INSTALLED TO MEET OR EXCEED THE MUTCD AND WATCH MINIMUM REQUIREMENTS

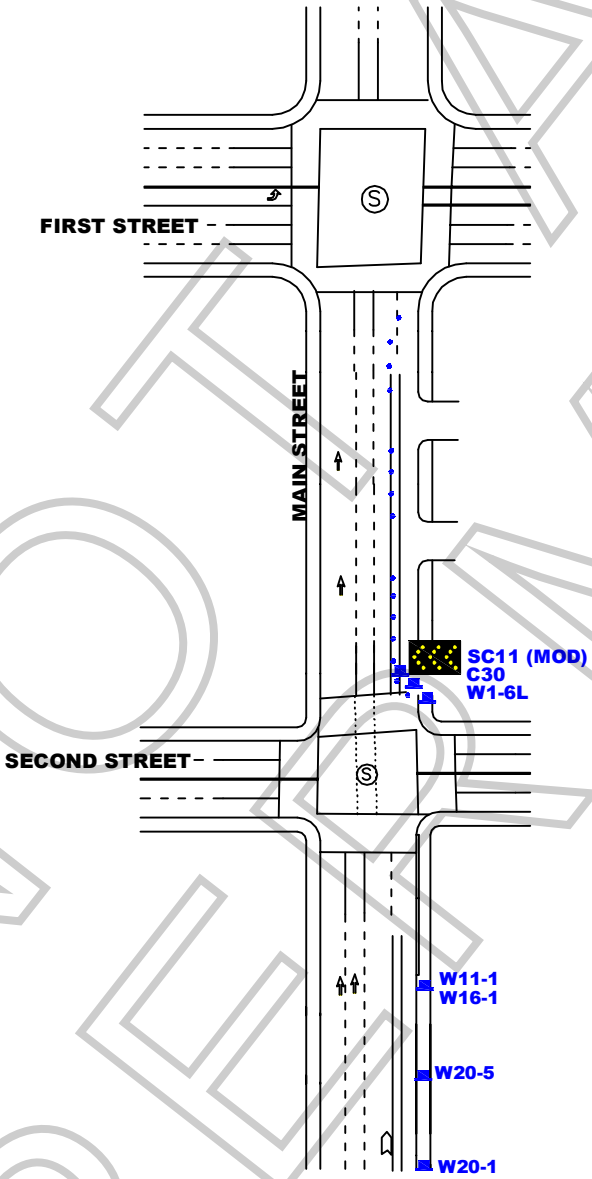

NOT A PERMIT

WORK ZONE TRAFFIC CONTROL PLAN GENERAL NOTES

1. **DATE/TIME: 5-3-14 FROM 06:00 HOURS TO 14:00 HOURS.**
2. ALL SIGNING, STRIPING, AND TRAFFIC CONTROL DEVICES SHALL CONFORM TO THE (CURRENT) STATE OF CALIFORNIA DEPARTMENT OF TRANSPORTATION (CALTRANS) STANDARD PLANS AND STANDARD SPECIFICATIONS, CALIFORNIA MUTCD, AND ANY ADDENDUMS THERETO, AND AS SHOWN ON THESE PLANS, SYMBOLS AND ABBREVIATIONS USED ARE SHOWN ON CALTRANS STANDARD PLANS.
3. THERE WILL BE NO INTERFERENCE WITH TRAFFIC SIGNALS OR CROSSWALKS.
4. CONES WILL BE 28" MINIMUM HEIGHT AND HAVE REFLECTORIZED SLEEVES FOR NIGHT WORK.
5. POLICE WILL DIRECT TRAFFIC IF NECESSARY.

JCL TRAFFIC SERVICES.
2334 E. EIGHTH ST., CA 90021
Ph: (213) 622-9775
Fax: (213)622-9790
CA Lic # 805357
TRAFFIC PLAN DRAWN BY:
EDY RAMIREZ
Traffic control plan is drawn per MUTCD & 2012 Work Area Traffic Control Handbook

PROJECT & LOCATION:

MAIN STREET
1ST TO 2ND STREET
CITY OF LOS ANGELES, CA

LOCATION CONTACT:

JOHN WHEELER
OFFICE# 818.347.9929

REV#	DATE	REVISION DESCRIPTION

SCALE: N.T.S.

SHEET: 1 OF 1

SPECIAL CONDITIONS FOR LOCATION FILMING IN DOWNTOWN LOS ANGELES
(Standard Filming Requirements continue to apply where not superseded below)

1. DEFINITION OF TERMS

a. Downtown Los Angeles, for the purposes of these conditions, shall be defined as the area North to South from the 101 Freeway to the 10 Freeway; East to West from the Los Angeles River to the 110 Freeway.

b. The Downtown Los Angeles Neighborhood Council boundaries (**DLANC boundaries**), for the purpose of these conditions, shall be defined as bordered on the North and East at the 101 Freeway from the 110 Freeway east to Los Angeles Street, south to 4th Street, east to Alameda Street, south to 7th Street, east to the Los Angeles River; on the South by the 10 Freeway from the 110 Freeway to the Los Angeles River; on the West by 110 Freeway from the 10 Freeway to the 101 Freeway. (This area is the same area as defined above as Downtown Los Angeles, but excludes the Little Tokyo and Arts District neighborhoods.)

c. Residential buildings shall be defined as any building with legal residential occupants (mixed-use, adaptive reuse, artist-in-residence (A.I.R.), SROs, residential hotels, condominiums and apartment buildings). DLANC will maintain an accurate and contemporary listing of all residential buildings showing a 100-foot radius from each building so as to identify any areas both inside and outside of that radius.

d. The Broadway Entertainment District (aka Broadway Theatre District), for the purposes of these Conditions, shall be defined north to south as Broadway from 3rd Street to Olympic Boulevard, and east to west from Frank Court to Lindley Place (aka St. Vincent Alley Court), or the equivalent mid-block point to either of these alleys where the alley is not present, including any theater loading facilities, defined as any public or private surface parking lot, parking garage, public street or curb area adjacent to, or utilized by, a theater. If, in the future, the City adopts an ordinance with regulations governing filming in this area, such regulations shall supersede these Filming Conditions.

e. The Old Bank District residential overlay, for the purposes of these Conditions, shall be defined as the area bound by South Spring St., West 5th St., West 4th St., and Werdin Pl.

2. FILMING STANDARD HOURS AND DAYS

a. Filming activity, or any production-related activity including but not limited to activities such as base camps, catering, generators, etc., within the **DLANC boundaries** is restricted to the hours of 6:00 a.m. to 11:00 p.m. within a 100-foot radius of any residential building. Filming activity in the **Broadway Entertainment District** is restricted to the hours of 6:00 a.m. to Midnight within a 50-foot radius of any residential building. **Old Bank District** is restricted to the hours of 7:00 a.m. to 10:00 p.m. within a 100-foot radius of any residential building**.** No extension of the standard filming hours for

NOT A PERMIT

filming or any disruptive production-related activity shall be allowed until a signature survey has been properly submitted. Proof of signature surveys shall be made available to DLANC upon request.

b. No film permits may be issued along Main and Spring Streets from 2nd to 9th Streets, or on any block of 2nd through 9th Streets between Los Angeles and Spring during the Downtown Art Walk, currently held on the second Thursday of each month. Filming inside of private buildings or entirely on private property during this time is permitted so long as there are no external impacts.

c. No filming may be conducted in close proximity to major public events anywhere in Downtown Los Angeles as permitted by the LAPD, or identified with 30 days notice to the City's Designated Film Permit Contractor by DLANC. Film permits may be considered in light of major public events on a case-by-case basis so long as their issuance will not cause further disruption to Downtown businesses and residents during such events.

3. RESIDENTIAL AND MERCHANT PROTECTIONS IN THE DLANC BOUNDARIES

a. A film permit may include no more than 300 feet of curb lane per city block for the parking of film production vehicles, crew or equipment. Requests for additional amounts of curb lane shall require a signature survey. The **Broadway Entertainment District** is exempt from this restriction.

b. Production personnel (and equipment utilized by the production company) shall not block the sidewalk area in front of an open commercial business or a residential building, including residential patios, windows, doorways, or entryways, unless the production company has secured the permission of the merchant and/or property owner. Where the commercial business is one that is primarily open in the evening and nighttime hours, the production company, their cast and crew may not block the access to and signage of such establishment (as seen from the street), without permission of the merchant and/or property owner during the hours of operation of the business.

c. Customers, employees, residents, and guests of affected properties shall be allowed free ingress/egress to all buildings, merchants, and parking facilities. Arrangements shall be made to ensure access to deliveries, trash pickup, residential move-in/move-out, and vendor access to the properties/merchants during productions.

d. All commercial businesses must prominently post hours of operation and contact phone numbers, and residential buildings must have a designated contact person authorized to give permission. Special events held by commercial businesses, outside of normal business hours, must also be posted in advance, and production companies must provide full access and visibility during such events.

NOT A PERMIT

4. NOISE, FUMES, AND LIGHTING WITHIN THE DLANC BOUNDARIES

a. Generators, portable toilets or toilet vehicles, and outdoor food preparation using charcoal or gas grills must be a minimum of 50 feet (horizontally) from any residential window or entrance. If it is physically impossible for a generator to be a minimum of 50 feet from residential windows or entrances, the generator shall be placed as far away as possible and vented away from residential windows and entrances. However, under no circumstances shall a generator be placed directly underneath a residential window.

b. Film productions must focus lighting on the filming area only and make every effort to shield the lighting from adjacent properties, pedestrians, and patrons of commercial businesses at all times. Exceptional lighting (e.g., Musco and Bebee lighting) outside of regular filming hours shall not be allowed without a signature survey of the affected merchants and/or property owners. **Signature survey shall be required for Exceptional lighting within the Old Bank District between the hours of 6:00 p.m. and 6:00 a.m.** Under no circumstances shall lighting be directed onto oncoming traffic.

c. Film production companies are required to completely remove all trash, food, and cardboard boxes, etc. from the general vicinity at the end of each filming day. Film production companies will be held responsible for the actions of catering companies they employ to provide food for the cast and crew.

5. SPECIAL REQUESTS AND EXCEPTIONS REVIEW AND NOTIFICATION WITHIN THE DLANC BOUNDARIES

a. Helicopters shall not be granted permits for landing at non-certified helipads before and after approved filming hours. All aerial filming productions must provide upon request a copy of an approved FAA Form 7711-2, or other official waiver, along with a copy of the briefing on the flight operations for all participating persons or property.

b. No film permit shall be construed as a waiver of 14 CFR § 91.119, 14 CFR § 91.515(a) or 14 CFR § 91.303(e), dictating federal flight altitude regulations, for purposes of non-participating persons or property (see attachment).

c. Notification beyond the standard 500-foot radius will be made to affected residents and merchants for high impact activity that is likely to cause interference with adjacent properties of people such as car chases, simulated gun fire, explosions, screams for help and other loud noises, helicopter activity, road closures or other such exceptional activities that might cause a police response to the filming location. High impact filming activity must be preceded by notifications at least two days in advance. The City's Designated Film Permit Contractor or the production company shall consult a designated DLANC representative when an applicant requests a permit for high impact filming activity with less than two days notice.

d. Due to the location of building air intake systems on Lower Grand Avenue, no special effects, including smoke, steam or fog, may occur in that area without first obtaining

NOT A PERMIT

clearance from the appropriate building contacts and maintenance engineers. Contact must be made at least 48 hours prior to the proposed effect(s).

6. FILMING-RELATED CONGESTION WITHIN THE DLANC BOUNDARIES

a. The City's Designated Film Permit Contractor will ensure that the impact from filming at recurrently used locations is minimized to the affected residents and businesses.

b. In rush hour restricted lanes, as designated by LADOT, no Intermittent Traffic Control (ITC) shall be permitted during Rush Hours (7:00 a.m. – 9:00 a.m. and 4:00 p.m. – 7:00 p.m., Monday through Friday). No simultaneous closures or ITC of both the Second and Third Street Tunnels will be permitted.

c. Production companies shall request the posting of "no parking" signs, lane or street closures with LADOT for the day(s) that they are "on site" only. When closures are not necessary for the day(s) requested, production companies shall report the changes to the City's Designated Film Permit Contractor, who shall notify LADOT, who must revise and/or remove parking signs, as necessary.

d. Production companies must provide adequate detour and directional signage when street closures are in place, conforming to current LADOT standards and practices. Detour routes must accommodate large, semi and tractor trailer trucks and public transit vehicles.

7. ENFORCEMENT OF CONDITIONS

a. In accordance with the terms of their work permit issued from LAPD, off-duty or retired police officers must, upon reporting to a work site, review and ensure compliance with conditions outlined on the filming permit. Officers shall ensure compliance with arrival and departure time, and shall not allow any activity or conduct that is in violation of local or state law, nor allow any filming condition that is not authorized by the permit. Variations from the requirements of the permit are not allowed unless approved by an authorized representative of the City's Designated Film Permit Contractor.

NOT A PERMIT

ATTACHMENT

(Note: The following are the most current federal flight altitude regulations as of November 2007. The regulations could change at any time.)

§ 91.119 Minimum safe altitudes: General.

Except when necessary for takeoff or landing, no person may operate an aircraft below the following altitudes:
(a) Anywhere. An altitude allowing, if a power unit fails, an emergency landing without undue hazard to persons or property on the surface.
(b) Over congested areas. Over any congested area of a city, town, or settlement, or over any open air assembly of persons, an altitude of 1,000 feet above the highest obstacle within a horizontal radius of 2,000 feet of the aircraft.
(c) Over other than congested areas. An altitude of 500 feet above the surface, except over open water or sparsely populated areas. In those cases, the aircraft may not be operated closer than 500 feet to any person, vessel, vehicle, or structure.
(d) Helicopters. Helicopters may be operated at less than the minimums prescribed in paragraph (b) or (c) of this section if the operation is conducted without hazard to persons or property on the surface. In addition, each person operating a helicopter shall comply with any routes or altitudes specifically prescribed for helicopters by the Administrator.

§ 91.515 Flight altitude rules.

(a) Notwithstanding §91.119, and except as provided in paragraph (b) of this section, no person may operate an airplane under VFR at less than—
(1) One thousand feet above the surface, or 1,000 feet from any mountain, hill, or other obstruction to flight, for day operations; and
(2) The altitudes prescribed in §91.177, for night operations.

§ 91.303 Aerobatic flight.

No person may operate an aircraft in aerobatic flight—
(a) Over any congested area of a city, town, or settlement;
(b) Over an open air assembly of persons;
(c) Within the lateral boundaries of the surface areas of Class B, Class C, Class D, or Class E airspace designated for an airport;
(d) Within 4 nautical miles of the center line of any Federal airway;
(e) Below an altitude of 1,500 feet above the surface; or
(f) When flight visibility is less than 3 statute miles.

For the purposes of this section, aerobatic flight means an intentional maneuver involving an abrupt change in an aircraft's attitude, an abnormal attitude, or abnormal acceleration, not necessary for normal flight.

[Doc. No. 18834, 54 FR 34308, Aug. 18, 1989, as amended by Amdt. 91– 227, 56 FR 65661, Dec. 17, 1991]

NOT A PERMIT

Permit #S0007866

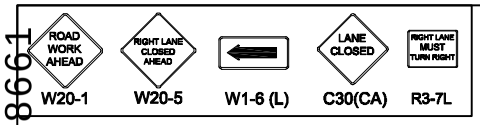

Ⓢ TRAFFIC SIGNAL

● TRAFFIC CONE

TYPE I W/ SIGN

FLASHING ARROW SIGN (FAS)

ALL TRAFFIC CONTROL WILL BE INSTALLED TO MEET OR EXCEED THE MUTCD AND MATCH MINIMUM REQUIREMENTS

FILM L.A.:
SOPHIA ALEXANDER

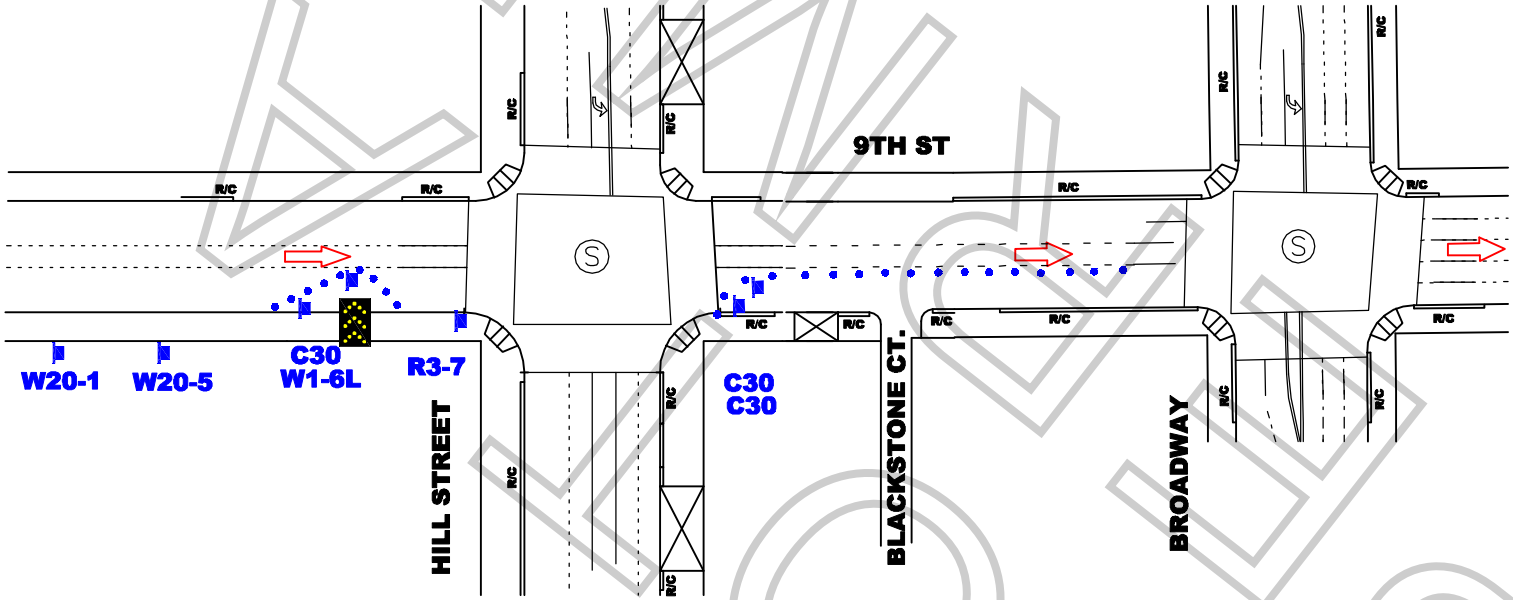

WORK ZONE TRAFFIC CONTROL PLAN GENERAL NOTES

1. **DATE/TIME: 5-4-14 FROM 14:00 HOURS TO 20:00 HOURS.**
2. ALL SIGNING, STRIPING, AND TRAFFIC CONTROL DEVICES SHALL CONFORM TO THE (CURRENT) STATE OF CALIFORNIA DEPARTMENT OF TRANSPORTATION (CALTRANS) STANDARD PLANS AND STANDARD SPECIFICATIONS, CALIFORNIA MUTCD, AND ANY ADDENDUMS THERETO, AND AS SHOWN ON THESE PLANS, SYMBOLS AND ABBREVIATIONS USED ARE SHOWN ON CALTRANS STANDARD PLANS.
3. THERE WILL BE NO INTERFERENCE WITH TRAFFIC SIGNALS OR CROSSWALKS.
4. CONES WILL BE 28" MINIMUM HEIGHT AND HAVE REFLECTORIZED SLEEVES FOR NIGHT WORK.
5. POLICE WILL DIRECT TRAFFIC IF NECESSARY.

JCL TRAFFIC SERVICES,
2334 E. EIGHTH ST., CA 90021
Ph: (213) 622-9775
Fax: (213)622-9790
CA Lic # 805357
TRAFFIC PLAN BY:
EDY RAMIREZ
Traffic control plan is drawn per MUTCD & 2012 Work Area Traffic Control Handbook

TRAFFIC CONTROL FOR:
BURRITO PRODUCTIONS "CHRYSLER"

PROJECT LOCATION:
9TH STREET
FROM HILL ST TO BROADWAY ST
CITY OF LOS ANGELES, CA

LOCATION CONTACT:
JOHN WHEELER
OFFICE# 818.347.9929

REV#	DATE	REVISION DESCRIPTION

SCALE: N.T.S.
SHEET: 1 OF 1

FINAL COPY

Appointment of Film Permits Unlimited, Inc.
As Authorized Agent and representative

I certify that I am a representative of BURRITO PRODUCTIONS ("Principal") and am authorized to enter into binding contractual agreements on it's behalf. I further certify that I am authorizes by Principal to appoint other representatives and agents for Principal and to give such representatives and agents authority to enter into and bind Principal to agreements relating to the issuance of and compliance with location film (e.g. theatrical, television, commercial and other motion picture filming) and still photographic permits, including the permits themselves and any riders to such permits. Acting on behalf of Principal in my capacity as its authorized representative, I appoint Film Permits Unlimited, Inc. and it's employees and agents ("FPU") as Principal's authorized representatives and agents to apply for location film (e.g. theatrical, television, commercial and other motion picture filming) and still photographic permits on behalf of Principal through Film LA, Inc., any city and county, or through any other jurisdiction: to negotiate, discuss, accept, modify, agree to and bind Principal to the terms and conditions of such permits (including all restrictions and /or community guidelines applicable to any such permit): and to execute such permits on behalf of Principal. Principal understands, acknowledges and agrees that it (and/or its insurer) remains responsible and liable for all obligations imposed by or incidental to any permit or rider issued to Principal signed by an employee or agent of (including any coordinator, runner or messenger used by) FPU. Principal further agrees to comply with the terms and conditions of any such permits and hereby appoints FPU as an authorized representative to facilitate compliance with such terms and conditions following issuance of any such permits and to enter into agreements for Principal with respect thereto. Any person, agency, entity, or organization (including Film LA, Inc. and any city county or other jurisdiction) may rely upon this appointment and need not obtain further authorization for any act described herein. An original or faxed copy of this appointment shall be sufficient, and may be treated as an original for all purposes. The appointment may be revoked by Principal at any time in writing, but in any case, shall expire one (1) year from the date of execution set forth below.

I declare under penalty of perjury under the laws of the State of California that I am authorized to appoint FPU as agent for Principal, and based upon that authority I hereby appoint FPU as Principal's agent as set forth herein.

Dated: 4/28/14

BURRITO PRODUCTIONS
Name of Principal

By: _____
Representative's Signature

JEFF WIGHT
Print Representative's Name

OWNER
Representative's title

333 VIRGINIA ST #6
EL SEGUNDO, CA 90245
Principal's Address

(310) 418-7577
Principal's Telephone

Film Permits Unlimited, Inc.
Phone (818) 347-9929
Fax (818) 347-9784

Please sign and fax back
Principal = Name of Company

NO PERMIT

SPECIAL CONDITIONS FOR LOCATION FILMING IN DOWNTOWN LOS ANGELES
(Standard Filming Requirements continue to apply where not superseded below)

1. DEFINITION OF TERMS

a. Downtown Los Angeles, for the purposes of these conditions, shall be defined as the area North to South from the 101 Freeway to the 10 Freeway; East to West from the Los Angeles River to the 110 Freeway.

b. The Downtown Los Angeles Neighborhood Council boundaries (**DLANC boundaries**), for the purpose of these conditions, shall be defined as bordered on the North and East at the 101 Freeway from the 110 Freeway east to Los Angeles Street, south to 4th Street, east to Alameda Street, south to 7th Street, east to the Los Angeles River; on the South by the 10 Freeway from the 110 Freeway to the Los Angeles River; on the West by 110 Freeway from the 10 Freeway to the 101 Freeway. (This area is the same area as defined above as Downtown Los Angeles, but excludes the Little Tokyo and Arts District neighborhoods.)

c. Residential buildings shall be defined as any building with legal residential occupants (mixed-use, adaptive reuse, artist-in-residence (A.I.R.), SROs, residential hotels, condominiums and apartment buildings). DLANC will maintain an accurate and contemporary listing of all residential buildings showing a 100-foot radius from each building so as to identify any areas both inside and outside of that radius.

d. The Broadway Entertainment District (aka Broadway Theatre District), for the purposes of these Conditions, shall be defined north to south as Broadway from 3rd Street to Olympic Boulevard, and east to west from Frank Court to Lindley Place (aka St. Vincent Alley Court), or the equivalent mid-block point to either of these alleys where the alley is not present, including any theater loading facilities, defined as any public or private surface parking lot, parking garage, public street or curb area adjacent to, or utilized by, a theater. If, in the future, the City adopts an ordinance with regulations governing filming in this area, such regulations shall supersede these Filming Conditions.

e. The Old Bank District residential overlay, for the purposes of these Conditions, shall be defined as the area bound by South Spring St., West 5th St., West 4th St., and Werdin Pl.

2. FILMING STANDARD HOURS AND DAYS

a. Filming activity, or any production-related activity including but not limited to activities such as base camps, catering, generators, etc., within the **DLANC boundaries** is restricted to the hours of 6:00 a.m. to 11:00 p.m. within a 100-foot radius of any residential building. Filming activity in the **Broadway Entertainment District** is restricted to the hours of 6:00 a.m. to Midnight within a 50-foot radius of any residential building. **Old Bank District** is restricted to the hours of 7:00 a.m. to 10:00 p.m. within a 100-foot radius of any residential building**.** No extension of the standard filming hours for

NOT A PERMIT

filming or any disruptive production-related activity shall be allowed until a signature survey has been properly submitted. Proof of signature surveys shall be made available to DLANC upon request.

b. No film permits may be issued along Main and Spring Streets from 2nd to 9th Streets, or on any block of 2nd through 9th Streets between Los Angeles and Spring during the Downtown Art Walk, currently held on the second Thursday of each month. Filming inside of private buildings or entirely on private property during this time is permitted so long as there are no external impacts.

c. No filming may be conducted in close proximity to major public events anywhere in Downtown Los Angeles as permitted by the LAPD, or identified with 30 days notice to the City's Designated Film Permit Contractor by DLANC. Film permits may be considered in light of major public events on a case-by-case basis so long as their issuance will not cause further disruption to Downtown businesses and residents during such events.

3. RESIDENTIAL AND MERCHANT PROTECTIONS IN THE DLANC BOUNDARIES

a. A film permit may include no more than 300 feet of curb lane per city block for the parking of film production vehicles, crew or equipment. Requests for additional amounts of curb lane shall require a signature survey. The **Broadway Entertainment District** is exempt from this restriction.

b. Production personnel (and equipment utilized by the production company) shall not block the sidewalk area in front of an open commercial business or a residential building, including residential patios, windows, doorways, or entryways, unless the production company has secured the permission of the merchant and/or property owner. Where the commercial business is one that is primarily open in the evening and nighttime hours, the production company, their cast and crew may not block the access to and signage of such establishment (as seen from the street), without permission of the merchant and/or property owner during the hours of operation of the business.

c. Customers, employees, residents, and guests of affected properties shall be allowed free ingress/egress to all buildings, merchants, and parking facilities. Arrangements shall be made to ensure access to deliveries, trash pickup, residential move-in/move-out, and vendor access to the properties/merchants during productions.

d. All commercial businesses must prominently post hours of operation and contact phone numbers, and residential buildings must have a designated contact person authorized to give permission. Special events held by commercial businesses, outside of normal business hours, must also be posted in advance, and production companies must provide full access and visibility during such events.

NOT A PERMIT

4. NOISE, FUMES, AND LIGHTING WITHIN THE DLANC BOUNDARIES

a. Generators, portable toilets or toilet vehicles, and outdoor food preparation using charcoal or gas grills must be a minimum of 50 feet (horizontally) from any residential window or entrance. If it is physically impossible for a generator to be a minimum of 50 feet from residential windows or entrances, the generator shall be placed as far away as possible and vented away from residential windows and entrances. However, under no circumstances shall a generator be placed directly underneath a residential window.

b. Film productions must focus lighting on the filming area only and make every effort to shield the lighting from adjacent properties, pedestrians, and patrons of commercial businesses at all times. Exceptional lighting (e.g., Musco and Bebee lighting) outside of regular filming hours shall not be allowed without a signature survey of the affected merchants and/or property owners. **Signature survey shall be required for Exceptional lighting within the Old Bank District between the hours of 6:00 p.m. and 6:00 a.m.** Under no circumstances shall lighting be directed onto oncoming traffic.

c. Film production companies are required to completely remove all trash, food, and cardboard boxes, etc. from the general vicinity at the end of each filming day. Film production companies will be held responsible for the actions of catering companies they employ to provide food for the cast and crew.

5. SPECIAL REQUESTS AND EXCEPTIONS REVIEW AND NOTIFICATION WITHIN THE DLANC BOUNDARIES

a. Helicopters shall not be granted permits for landing at non-certified helipads before and after approved filming hours. All aerial filming productions must provide upon request a copy of an approved FAA Form 7711-2, or other official waiver, along with a copy of the briefing on the flight operations for all participating persons or property.

b. No film permit shall be construed as a waiver of 14 CFR § 91.119, 14 CFR § 91.515(a) or 14 CFR § 91.303(e), dictating federal flight altitude regulations, for purposes of non-participating persons or property (see attachment).

c. Notification beyond the standard 500-foot radius will be made to affected residents and merchants for high impact activity that is likely to cause interference with adjacent properties of people such as car chases, simulated gun fire, explosions, screams for help and other loud noises, helicopter activity, road closures or other such exceptional activities that might cause a police response to the filming location. High impact filming activity must be preceded by notifications at least two days in advance. The City's Designated Film Permit Contractor or the production company shall consult a designated DLANC representative when an applicant requests a permit for high impact filming activity with less than two days notice.

d. Due to the location of building air intake systems on Lower Grand Avenue, no special effects, including smoke, steam or fog, may occur in that area without first obtaining

NOT A PERMIT

clearance from the appropriate building contacts and maintenance engineers. Contact must be made at least 48 hours prior to the proposed effect(s).

6. FILMING-RELATED CONGESTION WITHIN THE DLANC BOUNDARIES

a. The City's Designated Film Permit Contractor will ensure that the impact from filming at recurrently used locations is minimized to the affected residents and businesses.

b. In rush hour restricted lanes, as designated by LADOT, no Intermittent Traffic Control (ITC) shall be permitted during Rush Hours (7:00 a.m. – 9:00 a.m. and 4:00 p.m. – 7:00 p.m., Monday through Friday). No simultaneous closures or ITC of both the Second and Third Street Tunnels will be permitted.

c. Production companies shall request the posting of "no parking" signs, lane or street closures with LADOT for the day(s) that they are "on site" only. When closures are not necessary for the day(s) requested, production companies shall report the changes to the City's Designated Film Permit Contractor, who shall notify LADOT, who must revise and/or remove parking signs, as necessary.

d. Production companies must provide adequate detour and directional signage when street closures are in place, conforming to current LADOT standards and practices. Detour routes must accommodate large, semi and tractor trailer trucks and public transit vehicles.

7. ENFORCEMENT OF CONDITIONS

a. In accordance with the terms of their work permit issued from LAPD, off-duty or retired police officers must, upon reporting to a work site, review and ensure compliance with conditions outlined on the filming permit. Officers shall ensure compliance with arrival and departure time, and shall not allow any activity or conduct that is in violation of local or state law, nor allow any filming condition that is not authorized by the permit. Variations from the requirements of the permit are not allowed unless approved by an authorized representative of the City's Designated Film Permit Contractor.

NOT A PERMIT

ATTACHMENT

(Note: The following are the most current federal flight altitude regulations as of November 2007. The regulations could change at any time.)

§ 91.119 Minimum safe altitudes: General.

Except when necessary for takeoff or landing, no person may operate an aircraft below the following altitudes:
(a) Anywhere. An altitude allowing, if a power unit fails, an emergency landing without undue hazard to persons or property on the surface.
(b) Over congested areas. Over any congested area of a city, town, or settlement, or over any open air assembly of persons, an altitude of 1,000 feet above the highest obstacle within a horizontal radius of 2,000 feet of the aircraft.
(c) Over other than congested areas. An altitude of 500 feet above the surface, except over open water or sparsely populated areas. In those cases, the aircraft may not be operated closer than 500 feet to any person, vessel, vehicle, or structure.
(d) Helicopters. Helicopters may be operated at less than the minimums prescribed in paragraph (b) or (c) of this section if the operation is conducted without hazard to persons or property on the surface. In addition, each person operating a helicopter shall comply with any routes or altitudes specifically prescribed for helicopters by the Administrator.

§ 91.515 Flight altitude rules.

(a) Notwithstanding §91.119, and except as provided in paragraph (b) of this section, no person may operate an airplane under VFR at less than—
(1) One thousand feet above the surface, or 1,000 feet from any mountain, hill, or other obstruction to flight, for day operations; and
(2) The altitudes prescribed in §91.177, for night operations.

§ 91.303 Aerobatic flight.

No person may operate an aircraft in aerobatic flight—
(a) Over any congested area of a city, town, or settlement;
(b) Over an open air assembly of persons;
(c) Within the lateral boundaries of the surface areas of Class B, Class C, Class D, or Class E airspace designated for an airport;
(d) Within 4 nautical miles of the center line of any Federal airway;
(e) Below an altitude of 1,500 feet above the surface; or
(f) When flight visibility is less than 3 statute miles.

For the purposes of this section, aerobatic flight means an intentional maneuver involving an abrupt change in an aircraft's attitude, an abnormal attitude, or abnormal acceleration, not necessary for normal flight.

[Doc. No. 18834, 54 FR 34308, Aug. 18, 1989, as amended by Amdt. 91– 227, 56 FR 65661, Dec. 17, 1991]

NOT A PERMIT

Permit #S00078661

TRAFFIC CONTROL FOR
BURRITO PRODUCTIONS
"CHRYSLER"

R3-1	R3-2	R11-4	R11-2	SC3	M4-10(L)	M4-10(R)	W20-2	W20-3
		ROAD CLOSED TO THRU TRAFFIC	ROAD CLOSED	DETOUR	DETOUR	DETOUR	DETOUR AHEAD	ROAD CLOSED AHEAD

Ⓢ TRAFFIC SIGNAL
● TRAFFIC CONE
TYPE I W/ SIGN

FLASHING ARROW SIGN (FAS)

ALL TRAFFIC CONTROL WILL BE INSTALLED AND CONFORM TO THE MUTCD AND WATCH MINIMUM REQUIREMENTS

FILM L.A.:
SOPHIA ALEXANDER

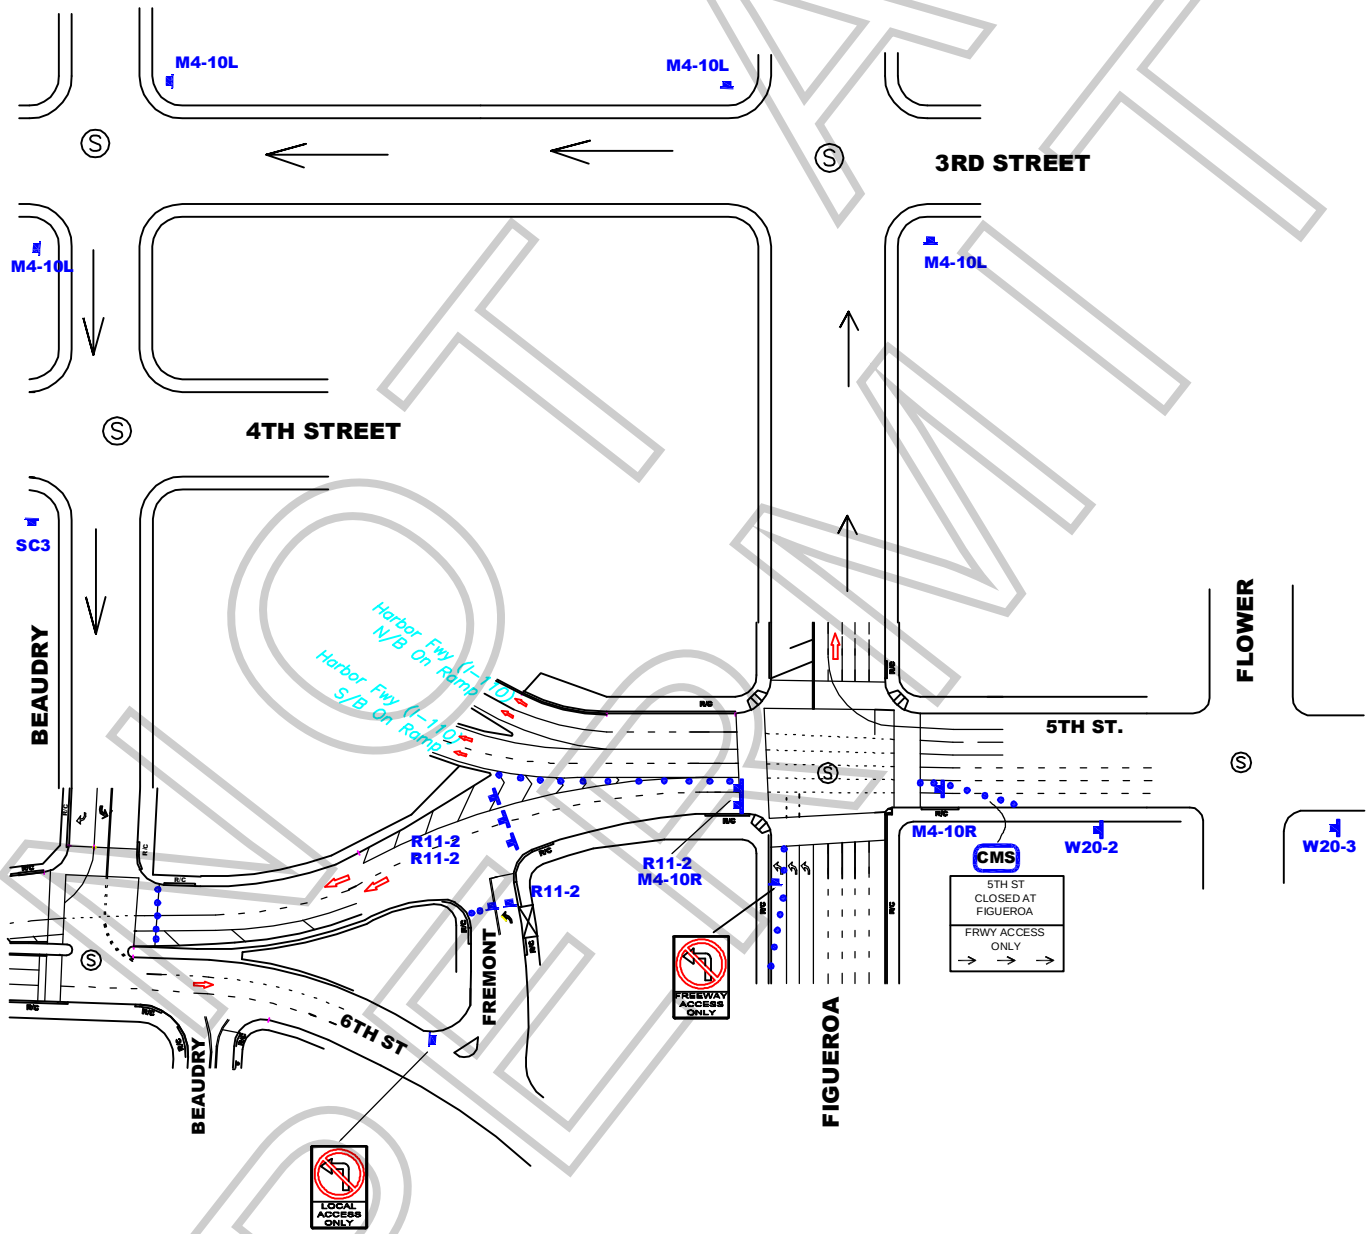

NOT A PERMIT

WORK ZONE TRAFFIC CONTROL PLAN GENERAL NOTES

1. **DATE/TIME: 5-3-14 FROM 04:00 HOURS TO 13:00 HOURS.**
2. ALL SIGNING, STRIPING, AND TRAFFIC CONTROL DEVICES SHALL CONFORM TO THE (CURRENT) STATE OF CALIFORNIA DEPARTMENT OF TRANSPORTATION (CALTRANS) STANDARD PLANS AND STANDARD SPECIFICATIONS, CALIFORNIA MUTCD, AND ANY ADDENDUMS THERETO, AND AS SHOWN ON THESE PLANS, SYMBOLS AND ABBREVIATIONS USED ARE SHOWN ON CALTRANS STANDARD PLANS.
3. THERE WILL BE NO INTERFERENCE WITH TRAFFIC SIGNALS OR CROSSWALKS.
4. CONES WILL BE 28" MINIMUM HEIGHT AND HAVE REFLECTORIZED SLEEVES FOR NIGHT WORK.
5. POLICE WILL DIRECT TRAFFIC IF NECESSARY.

JCL TRAFFIC SERVICES.
2334 E. EIGHTH ST., CA 90021
Ph: (213) 622-9775
Fax: (213)622-9790
CA Lic # 805357
TRAFFIC PLAN DRAWN BY:
EDY RAMIREZ
Traffic control plan is drawn per MUTCD & 2012 Work Area Traffic Control Handbook

PROJECT & LOCATION:
5TH ST CLOSURE
FIGUEROA TO BEAUDRY
LOS ANGELES, CA

LOCATION CONTACT:
JOHN WHEELER
OFFICE# 818.347.9929

REV#	DATE	REVISION DESCRIPTION

SCALE: N.T.S.
SHEET: 1 OF 1

SPECIAL CONDITIONS FOR LOCATION FILMING IN DOWNTOWN LOS ANGELES
(Standard Filming Requirements continue to apply where not superseded below)

1. DEFINITION OF TERMS

a. Downtown Los Angeles, for the purposes of these conditions, shall be defined as the area North to South from the 101 Freeway to the 10 Freeway; East to West from the Los Angeles River to the 110 Freeway.

b. The Downtown Los Angeles Neighborhood Council boundaries (**DLANC boundaries**), for the purpose of these conditions, shall be defined as bordered on the North and East at the 101 Freeway from the 110 Freeway east to Los Angeles Street, south to 4th Street, east to Alameda Street, south to 7th Street, east to the Los Angeles River; on the South by the 10 Freeway from the 110 Freeway to the Los Angeles River; on the West by 110 Freeway from the 10 Freeway to the 101 Freeway. (This area is the same area as defined above as Downtown Los Angeles, but excludes the Little Tokyo and Arts District neighborhoods.)

c. Residential buildings shall be defined as any building with legal residential occupants (mixed-use, adaptive reuse, artist-in-residence (A.I.R.), SROs, residential hotels, condominiums and apartment buildings). DLANC will maintain an accurate and contemporary listing of all residential buildings showing a 100-foot radius from each building so as to identify any areas both inside and outside of that radius.

d. The Broadway Entertainment District (aka Broadway Theatre District), for the purposes of these Conditions, shall be defined north to south as Broadway from 3rd Street to Olympic Boulevard, and east to west from Frank Court to Lindley Place (aka St. Vincent Alley Court), or the equivalent mid-block point to either of these alleys where the alley is not present, including any theater loading facilities, defined as any public or private surface parking lot, parking garage, public street or curb area adjacent to, or utilized by, a theater. If, in the future, the City adopts an ordinance with regulations governing filming in this area, such regulations shall supersede these Filming Conditions.

e. The Old Bank District residential overlay, for the purposes of these Conditions, shall be defined as the area bound by South Spring St., West 5th St., West 4th St., and Werdin Pl.

2. FILMING STANDARD HOURS AND DAYS

a. Filming activity, or any production-related activity including but not limited to activities such as base camps, catering, generators, etc., within the **DLANC boundaries** is restricted to the hours of 6:00 a.m. to 11:00 p.m. within a 100-foot radius of any residential building. Filming activity in the **Broadway Entertainment District** is restricted to the hours of 6:00 a.m. to Midnight within a 50-foot radius of any residential building. **Old Bank District** is restricted to the hours of 7:00 a.m. to 10:00 p.m. within a 100-foot radius of any residential building**.** No extension of the standard filming hours for

NOT A PERMIT

filming or any disruptive production-related activity shall be allowed until a signature survey has been properly submitted. Proof of signature surveys shall be made available to DLANC upon request.

b. No film permits may be issued along Main and Spring Streets from 2nd to 9th Streets, or on any block of 2nd through 9th Streets between Los Angeles and Spring during the Downtown Art Walk, currently held on the second Thursday of each month. Filming inside of private buildings or entirely on private property during this time is permitted so long as there are no external impacts.

c. No filming may be conducted in close proximity to major public events anywhere in Downtown Los Angeles as permitted by the LAPD, or identified with 30 days notice to the City's Designated Film Permit Contractor by DLANC. Film permits may be considered in light of major public events on a case-by-case basis so long as their issuance will not cause further disruption to Downtown businesses and residents during such events.

3. RESIDENTIAL AND MERCHANT PROTECTIONS IN THE DLANC BOUNDARIES

a. A film permit may include no more than 300 feet of curb lane per city block for the parking of film production vehicles, crew or equipment. Requests for additional amounts of curb lane shall require a signature survey. The **Broadway Entertainment District** is exempt from this restriction.

b. Production personnel (and equipment utilized by the production company) shall not block the sidewalk area in front of an open commercial business or a residential building, including residential patios, windows, doorways, or entryways, unless the production company has secured the permission of the merchant and/or property owner. Where the commercial business is one that is primarily open in the evening and nighttime hours, the production company, their cast and crew may not block the access to and signage of such establishment (as seen from the street), without permission of the merchant and/or property owner during the hours of operation of the business.

c. Customers, employees, residents, and guests of affected properties shall be allowed free ingress/egress to all buildings, merchants, and parking facilities. Arrangements shall be made to ensure access to deliveries, trash pickup, residential move-in/move-out, and vendor access to the properties/merchants during productions.

d. All commercial businesses must prominently post hours of operation and contact phone numbers, and residential buildings must have a designated contact person authorized to give permission. Special events held by commercial businesses, outside of normal business hours, must also be posted in advance, and production companies must provide full access and visibility during such events.

NOT A PERMIT

4. NOISE, FUMES, AND LIGHTING WITHIN THE DLANC BOUNDARIES

a. Generators, portable toilets or toilet vehicles, and outdoor food preparation using charcoal or gas grills must be a minimum of 50 feet (horizontally) from any residential window or entrance. If it is physically impossible for a generator to be a minimum of 50 feet from residential windows or entrances, the generator shall be placed as far away as possible and vented away from residential windows and entrances. However, under no circumstances shall a generator be placed directly underneath a residential window.

b. Film productions must focus lighting on the filming area only and make every effort to shield the lighting from adjacent properties, pedestrians, and patrons of commercial businesses at all times. Exceptional lighting (e.g., Musco and Bebee lighting) outside of regular filming hours shall not be allowed without a signature survey of the affected merchants and/or property owners. **Signature survey shall be required for Exceptional lighting within the Old Bank District between the hours of 6:00 p.m. and 6:00 a.m.** Under no circumstances shall lighting be directed onto oncoming traffic.

c. Film production companies are required to completely remove all trash, food, and cardboard boxes, etc. from the general vicinity at the end of each filming day. Film production companies will be held responsible for the actions of catering companies they employ to provide food for the cast and crew.

5. SPECIAL REQUESTS AND EXCEPTIONS REVIEW AND NOTIFICATION WITHIN THE DLANC BOUNDARIES

a. Helicopters shall not be granted permits for landing at non-certified helipads before and after approved filming hours. All aerial filming productions must provide upon request a copy of an approved FAA Form 7711-2, or other official waiver, along with a copy of the briefing on the flight operations for all participating persons or property.

b. No film permit shall be construed as a waiver of 14 CFR § 91.119, 14 CFR § 91.515(a) or 14 CFR § 91.303(e), dictating federal flight altitude regulations, for purposes of non-participating persons or property (see attachment).

c. Notification beyond the standard 500-foot radius will be made to affected residents and merchants for high impact activity that is likely to cause interference with adjacent properties of people such as car chases, simulated gun fire, explosions, screams for help and other loud noises, helicopter activity, road closures or other such exceptional activities that might cause a police response to the filming location. High impact filming activity must be preceded by notifications at least two days in advance. The City's Designated Film Permit Contractor or the production company shall consult a designated DLANC representative when an applicant requests a permit for high impact filming activity with less than two days notice.

d. Due to the location of building air intake systems on Lower Grand Avenue, no special effects, including smoke, steam or fog, may occur in that area without first obtaining

NOT A PERMIT

clearance from the appropriate building contacts and maintenance engineers. Contact must be made at least 48 hours prior to the proposed effect(s).

6. FILMING-RELATED CONGESTION WITHIN THE DLANC BOUNDARIES

a. The City's Designated Film Permit Contractor will ensure that the impact from filming at recurrently used locations is minimized to the affected residents and businesses.

b. In rush hour restricted lanes, as designated by LADOT, no Intermittent Traffic Control (ITC) shall be permitted during Rush Hours (7:00 a.m. – 9:00 a.m. and 4:00 p.m. – 7:00 p.m., Monday through Friday). No simultaneous closures or ITC of both the Second and Third Street Tunnels will be permitted.

c. Production companies shall request the posting of "no parking" signs, lane or street closures with LADOT for the day(s) that they are "on site" only. When closures are not necessary for the day(s) requested, production companies shall report the changes to the City's Designated Film Permit Contractor, who shall notify LADOT, who must revise and/or remove parking signs, as necessary.

d. Production companies must provide adequate detour and directional signage when street closures are in place, conforming to current LADOT standards and practices. Detour routes must accommodate large, semi and tractor trailer trucks and public transit vehicles.

7. ENFORCEMENT OF CONDITIONS

a. In accordance with the terms of their work permit issued from LAPD, off-duty or retired police officers must, upon reporting to a work site, review and ensure compliance with conditions outlined on the filming permit. Officers shall ensure compliance with arrival and departure time, and shall not allow any activity or conduct that is in violation of local or state law, nor allow any filming condition that is not authorized by the permit. Variations from the requirements of the permit are not allowed unless approved by an authorized representative of the City's Designated Film Permit Contractor.

NOT A PERMIT

ATTACHMENT

(Note: The following are the most current federal flight altitude regulations as of November 2007. The regulations could change at any time.)

§ 91.119 Minimum safe altitudes: General.

Except when necessary for takeoff or landing, no person may operate an aircraft below the following altitudes:
(a) Anywhere. An altitude allowing, if a power unit fails, an emergency landing without undue hazard to persons or property on the surface.
(b) Over congested areas. Over any congested area of a city, town, or settlement, or over any open air assembly of persons, an altitude of 1,000 feet above the highest obstacle within a horizontal radius of 2,000 feet of the aircraft.
(c) Over other than congested areas. An altitude of 500 feet above the surface, except over open water or sparsely populated areas. In those cases, the aircraft may not be operated closer than 500 feet to any person, vessel, vehicle, or structure.
(d) Helicopters. Helicopters may be operated at less than the minimums prescribed in paragraph (b) or (c) of this section if the operation is conducted without hazard to persons or property on the surface. In addition, each person operating a helicopter shall comply with any routes or altitudes specifically prescribed for helicopters by the Administrator.

§ 91.515 Flight altitude rules.

(a) Notwithstanding §91.119, and except as provided in paragraph (b) of this section, no person may operate an airplane under VFR at less than—
(1) One thousand feet above the surface, or 1,000 feet from any mountain, hill, or other obstruction to flight, for day operations; and
(2) The altitudes prescribed in §91.177, for night operations.

§ 91.303 Aerobatic flight.

No person may operate an aircraft in aerobatic flight—
(a) Over any congested area of a city, town, or settlement;
(b) Over an open air assembly of persons;
(c) Within the lateral boundaries of the surface areas of Class B, Class C, Class D, or Class E airspace designated for an airport;
(d) Within 4 nautical miles of the center line of any Federal airway;
(e) Below an altitude of 1,500 feet above the surface; or
(f) When flight visibility is less than 3 statute miles.

For the purposes of this section, aerobatic flight means an intentional maneuver involving an abrupt change in an aircraft's attitude, an abnormal attitude, or abnormal acceleration, not necessary for normal flight.

[Doc. No. 18834, 54 FR 34308, Aug. 18, 1989, as amended by Amdt. 91– 227, 56 FR 65661, Dec. 17, 1991]

NOT A PERMIT

Permit #S00078661

R3-1 | R3-2 | R11-4 (ROAD CLOSED TO THRU TRAFFIC) | R11-2 (ROAD CLOSED) | SC3 (DETOUR) | M4-10(L) (DETOUR) | M4-10(R) (DETOUR) | W20-2 (DETOUR AHEAD) | W20-3 (ROAD CLOSED AHEAD)

TRAFFIC CONTROL FOR:

BURRITO PRODUCTIONS:
"CHRYSLER"

Ⓢ TRAFFIC SIGNAL
● TRAFFIC CONE
TYPE I W/ SIGN
FLASHING ARROW SIGN (FAS)

FILM L.A.:
SOPHIA ALEXANDER

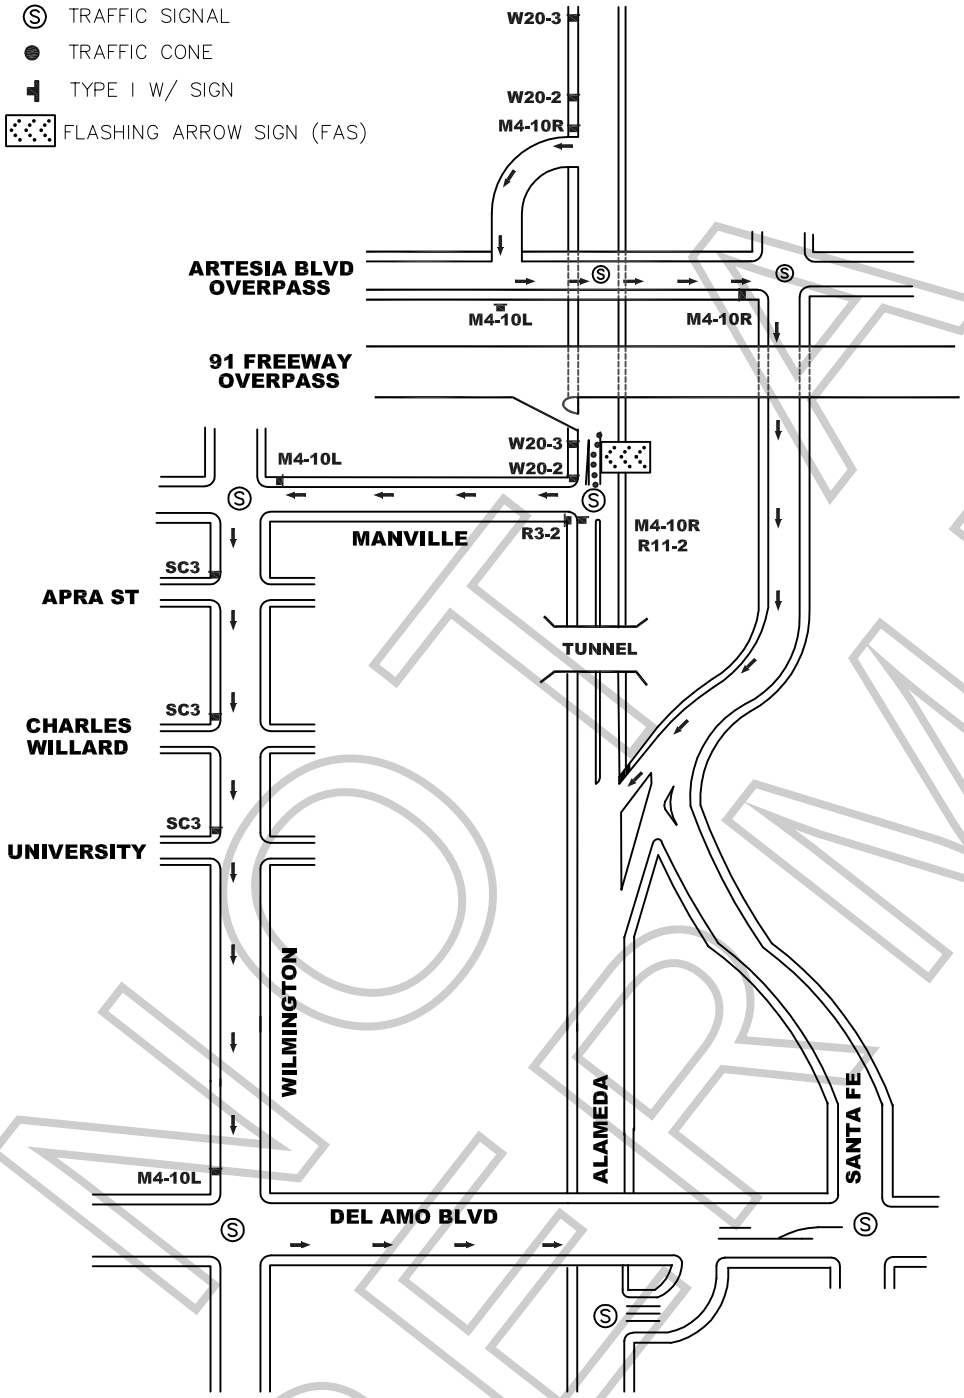

ALL TRAFFIC CONTROL WILL BE INSTALLED AND CONFORM TO THE MUTCD AND WATCH MINIMUM REQUIREMENTS

WORK ZONE TRAFFIC CONTROL PLAN GENERAL NOTES

1. DATE/TIME: 05-04-14 FROM 04:00 HOURS TO 13:00 HOURS.
2. ALL SIGNING, STRIPING, AND TRAFFIC CONTROL DEVICES SHALL CONFORM TO THE (CURRENT) STATE OF CALIFORNIA DEPARTMENT OF TRANSPORTATION (CALTRANS) STANDARD PLANS AND STANDARD SPECIFICATIONS, CALIFORNIA MUTCD, AND ANY ADDENDUMS THERETO, AND AS SHOWN ON THESE PLANS, SYMBOLS AND ABBREVIATIONS USED ARE SHOWN ON CALTRANS STANDARD PLANS A10A&B, A20A-D, AND A24A-E.
3. THERE WILL BE NO INTERFERENCE WITH TRAFFIC SIGNALS OR CROSSWALKS.
4. CONES WILL BE 28" MINIMUM HEIGHT AND HAVE REFLECTORIZED SLEEVES FOR NIGHT WORK.
5. POLICE WILL DIRECT TRAFFIC IF NECESSARY.

JCL TRAFFIC SERVICES.
2334 E. EIGHTH ST., CA 90021
Ph: (213) 622-9775
Fax: (213)622-9790
CA Lic # 805357
TRAFFIC PLAN BY:
MANUEL ARGUMEDO
Traffic control plan is drawn per MUTCD & 2012 Work Area Traffic Control Handbook

PROJECT LOCATION:

CLOSE SOUTHBOUND ALAMEDA TUNNEL
AT SANTA FE AVE
CITY OF CARSON, CA

LOCATION CONTACT:

FILM PERMITS UNLIMITED
JOHN WHEELER
Ph: 818.347.9929

REV#	DATE	REVISION DESCRIPTION

NOT A PERMIT

Permit #S00078661

TRAFFIC CONTROL FOR

BURRITO PRODUCTIONS
"CHRYSLER"

R3-1 R3-2 R11-4 R11-2 SC3 M4-10(L) M4-9(R) W20-2 W20-3

TRAFFIC SIGNAL
TRAFFIC CONE
TYPE I W/ SIGN
FLASHING ARROW SIGN (FAS)

ALL TRAFFIC CONTROL WILL BE INSTALLED TO MEET OR EXCEED THE MUTCD AND WATCH MINIMUM REQUIREMENTS

FILM L.A.:
SOPHIA ALEXANDER

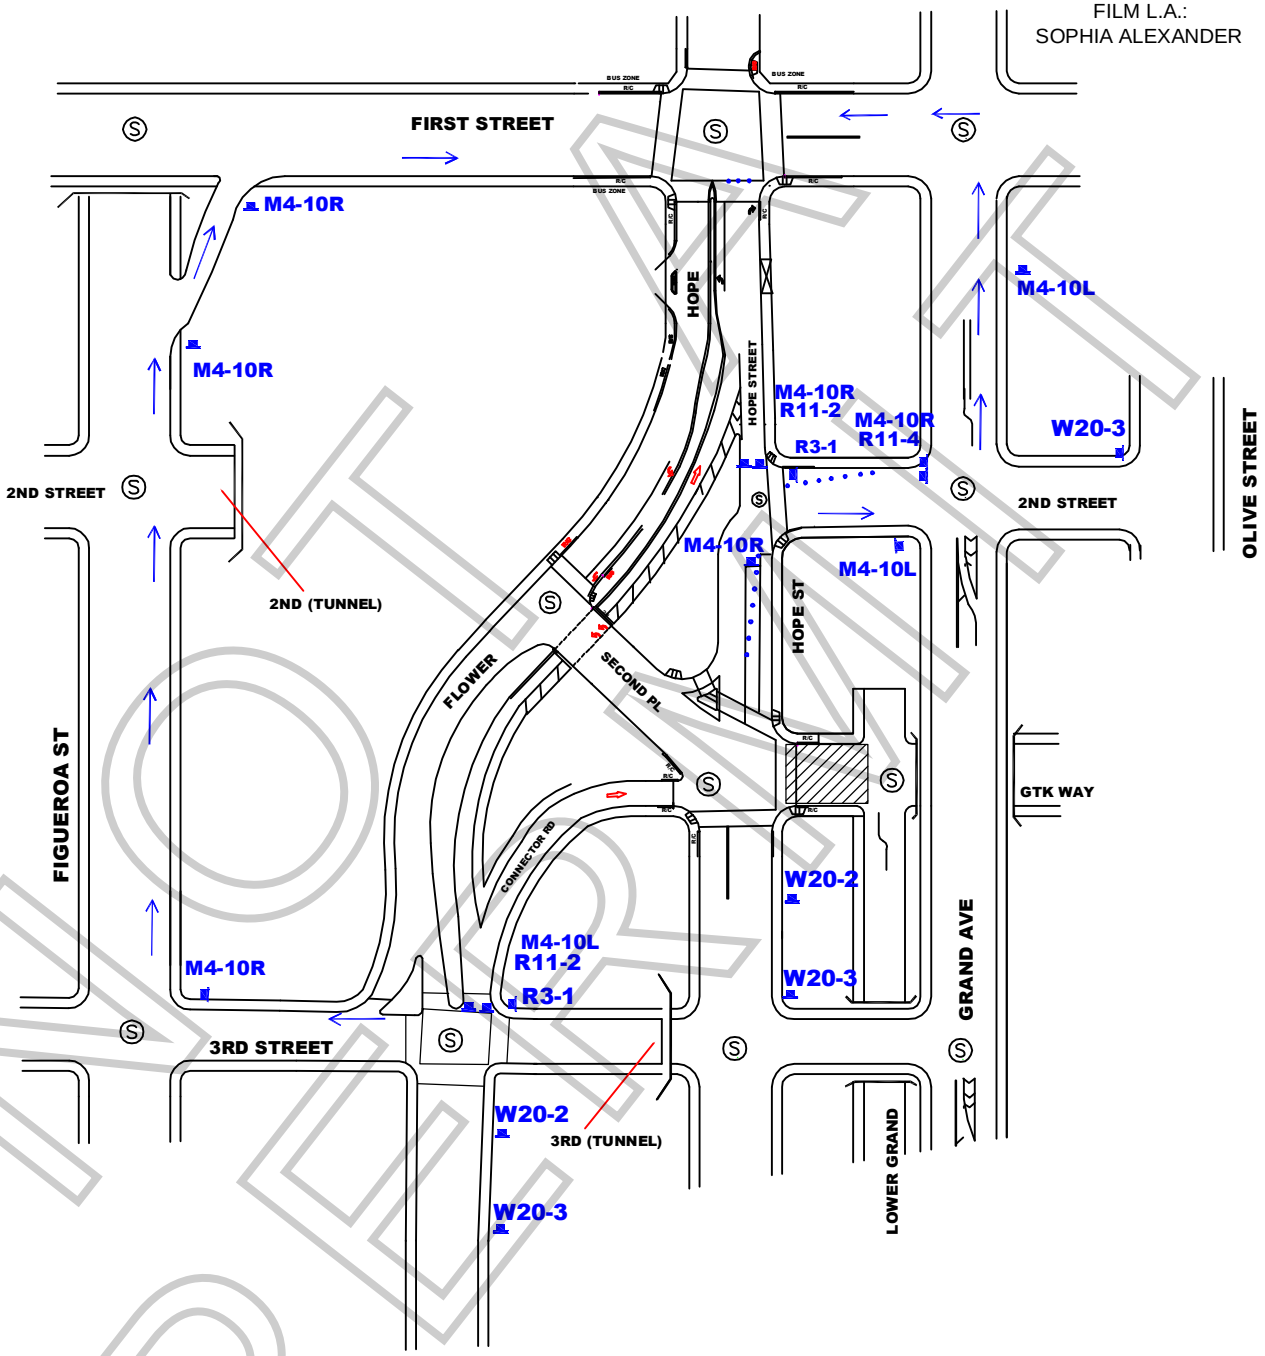

NOT A PERMIT

WORK ZONE TRAFFIC CONTROL PLAN GENERAL NOTES

1. **DATE/TIME: 5-4-14 FROM 04:00 HOURS TO 13:00 HOURS.**
2. ALL SIGNING, STRIPING, AND TRAFFIC CONTROL DEVICES SHALL CONFORM TO THE (CURRENT) STATE OF CALIFORNIA DEPARTMENT OF TRANSPORTATION (CALTRANS) STANDARD PLANS AND STANDARD SPECIFICATIONS, CALIFORNIA MUTCD, AND ANY ADDENDUMS THERETO, AND AS SHOWN ON THESE PLANS, SYMBOLS AND ABBREVIATIONS USED ARE SHOWN ON CALTRANS STANDARD PLANS.
3. THERE WILL BE NO INTERFERENCE WITH TRAFFIC SIGNALS OR CROSSWALKS.
4. CONES WILL BE 28" MINIMUM HEIGHT AND HAVE REFLECTORIZED SLEEVES FOR NIGHT WORK.
5. POLICE WILL DIRECT TRAFFIC IF NECESSARY.

JCL TRAFFIC SERVICES.
2334 E. EIGHTH ST., CA 90021
Ph: (213) 622-9775
Fax: (213)622-9790
CA Lic # 805357
TRAFFIC PLAN DRAWN BY:
EDY RAMIREZ
Traffic control plan is drawn per MUTCD & 2012 Work Area Traffic Control Handbook

PROJECT & LOCATION:
NORTHBOUND HOPE STREET
3RD ST TO 1ST ST
CITY OF LOS ANGELES, CA

LOCATION CONTACT:
JOHN WHEELER
OFFICE # 818.347.9929

REV#	DATE	REVISION DESCRIPTION

SCALE: N.T.S.
SHEET: 1 OF 1

SPECIAL CONDITIONS FOR LOCATION FILMING IN DOWNTOWN LOS ANGELES
(Standard Filming Requirements continue to apply where not superseded below)

1. DEFINITION OF TERMS

a. Downtown Los Angeles, for the purposes of these conditions, shall be defined as the area North to South from the 101 Freeway to the 10 Freeway; East to West from the Los Angeles River to the 110 Freeway.

b. The Downtown Los Angeles Neighborhood Council boundaries (**DLANC boundaries**), for the purpose of these conditions, shall be defined as bordered on the North and East at the 101 Freeway from the 110 Freeway east to Los Angeles Street, south to 4th Street, east to Alameda Street, south to 7th Street, east to the Los Angeles River; on the South by the 10 Freeway from the 110 Freeway to the Los Angeles River; on the West by 110 Freeway from the 10 Freeway to the 101 Freeway. (This area is the same area as defined above as Downtown Los Angeles, but excludes the Little Tokyo and Arts District neighborhoods.)

c. Residential buildings shall be defined as any building with legal residential occupants (mixed-use, adaptive reuse, artist-in-residence (A.I.R.), SROs, residential hotels, condominiums and apartment buildings). DLANC will maintain an accurate and contemporary listing of all residential buildings showing a 100-foot radius from each building so as to identify any areas both inside and outside of that radius.

d. The Broadway Entertainment District (aka Broadway Theatre District), for the purposes of these Conditions, shall be defined north to south as Broadway from 3rd Street to Olympic Boulevard, and east to west from Frank Court to Lindley Place (aka St. Vincent Alley Court), or the equivalent mid-block point to either of these alleys where the alley is not present, including any theater loading facilities, defined as any public or private surface parking lot, parking garage, public street or curb area adjacent to, or utilized by, a theater. If, in the future, the City adopts an ordinance with regulations governing filming in this area, such regulations shall supersede these Filming Conditions.

e. The Old Bank District residential overlay, for the purposes of these Conditions, shall be defined as the area bound by South Spring St., West 5th St., West 4th St., and Werdin Pl.

2. FILMING STANDARD HOURS AND DAYS

a. Filming activity, or any production-related activity including but not limited to activities such as base camps, catering, generators, etc., within the **DLANC boundaries** is restricted to the hours of 6:00 a.m. to 11:00 p.m. within a 100-foot radius of any residential building. Filming activity in the **Broadway Entertainment District** is restricted to the hours of 6:00 a.m. to Midnight within a 50-foot radius of any residential building. **Old Bank District** is restricted to the hours of 7:00 a.m. to 10:00 p.m. within a 100-foot radius of any residential building**.** No extension of the standard filming hours for

NOT A PERMIT

filming or any disruptive production-related activity shall be allowed until a signature survey has been properly submitted. Proof of signature surveys shall be made available to DLANC upon request.

b. No film permits may be issued along Main and Spring Streets from 2nd to 9th Streets, or on any block of 2nd through 9th Streets between Los Angeles and Spring during the Downtown Art Walk, currently held on the second Thursday of each month. Filming inside of private buildings or entirely on private property during this time is permitted so long as there are no external impacts.

c. No filming may be conducted in close proximity to major public events anywhere in Downtown Los Angeles as permitted by the LAPD, or identified with 30 days notice to the City's Designated Film Permit Contractor by DLANC. Film permits may be considered in light of major public events on a case-by-case basis so long as their issuance will not cause further disruption to Downtown businesses and residents during such events.

3. RESIDENTIAL AND MERCHANT PROTECTIONS IN THE DLANC BOUNDARIES

a. A film permit may include no more than 300 feet of curb lane per city block for the parking of film production vehicles, crew or equipment. Requests for additional amounts of curb lane shall require a signature survey. The **Broadway Entertainment District** is exempt from this restriction.

b. Production personnel (and equipment utilized by the production company) shall not block the sidewalk area in front of an open commercial business or a residential building, including residential patios, windows, doorways, or entryways, unless the production company has secured the permission of the merchant and/or property owner. Where the commercial business is one that is primarily open in the evening and nighttime hours, the production company, their cast and crew may not block the access to and signage of such establishment (as seen from the street), without permission of the merchant and/or property owner during the hours of operation of the business.

c. Customers, employees, residents, and guests of affected properties shall be allowed free ingress/egress to all buildings, merchants, and parking facilities. Arrangements shall be made to ensure access to deliveries, trash pickup, residential move-in/move-out, and vendor access to the properties/merchants during productions.

d. All commercial businesses must prominently post hours of operation and contact phone numbers, and residential buildings must have a designated contact person authorized to give permission. Special events held by commercial businesses, outside of normal business hours, must also be posted in advance, and production companies must provide full access and visibility during such events.

NOT A PERMIT

4. NOISE, FUMES, AND LIGHTING WITHIN THE DLANC BOUNDARIES

a. Generators, portable toilets or toilet vehicles, and outdoor food preparation using charcoal or gas grills must be a minimum of 50 feet (horizontally) from any residential window or entrance. If it is physically impossible for a generator to be a minimum of 50 feet from residential windows or entrances, the generator shall be placed as far away as possible and vented away from residential windows and entrances. However, under no circumstances shall a generator be placed directly underneath a residential window.

b. Film productions must focus lighting on the filming area only and make every effort to shield the lighting from adjacent properties, pedestrians, and patrons of commercial businesses at all times. Exceptional lighting (e.g., Musco and Bebee lighting) outside of regular filming hours shall not be allowed without a signature survey of the affected merchants and/or property owners. **Signature survey shall be required for Exceptional lighting within the Old Bank District between the hours of 6:00 p.m. and 6:00 a.m.** Under no circumstances shall lighting be directed onto oncoming traffic.

c. Film production companies are required to completely remove all trash, food, and cardboard boxes, etc. from the general vicinity at the end of each filming day. Film production companies will be held responsible for the actions of catering companies they employ to provide food for the cast and crew.

5. SPECIAL REQUESTS AND EXCEPTIONS REVIEW AND NOTIFICATION WITHIN THE DLANC BOUNDARIES

a. Helicopters shall not be granted permits for landing at non-certified helipads before and after approved filming hours. All aerial filming productions must provide upon request a copy of an approved FAA Form 7711-2, or other official waiver, along with a copy of the briefing on the flight operations for all participating persons or property.

b. No film permit shall be construed as a waiver of 14 CFR § 91.119, 14 CFR § 91.515(a) or 14 CFR § 91.303(e), dictating federal flight altitude regulations, for purposes of non-participating persons or property (see attachment).

c. Notification beyond the standard 500-foot radius will be made to affected residents and merchants for high impact activity that is likely to cause interference with adjacent properties of people such as car chases, simulated gun fire, explosions, screams for help and other loud noises, helicopter activity, road closures or other such exceptional activities that might cause a police response to the filming location. High impact filming activity must be preceded by notifications at least two days in advance. The City's Designated Film Permit Contractor or the production company shall consult a designated DLANC representative when an applicant requests a permit for high impact filming activity with less than two days notice.

d. Due to the location of building air intake systems on Lower Grand Avenue, no special effects, including smoke, steam or fog, may occur in that area without first obtaining

NOT A PERMIT

clearance from the appropriate building contacts and maintenance engineers. Contact must be made at least 48 hours prior to the proposed effect(s).

6. FILMING-RELATED CONGESTION WITHIN THE DLANC BOUNDARIES

a. The City's Designated Film Permit Contractor will ensure that the impact from filming at recurrently used locations is minimized to the affected residents and businesses.

b. In rush hour restricted lanes, as designated by LADOT, no Intermittent Traffic Control (ITC) shall be permitted during Rush Hours (7:00 a.m. – 9:00 a.m. and 4:00 p.m. – 7:00 p.m., Monday through Friday). No simultaneous closures or ITC of both the Second and Third Street Tunnels will be permitted.

c. Production companies shall request the posting of "no parking" signs, lane or street closures with LADOT for the day(s) that they are "on site" only. When closures are not necessary for the day(s) requested, production companies shall report the changes to the City's Designated Film Permit Contractor, who shall notify LADOT, who must revise and/or remove parking signs, as necessary.

d. Production companies must provide adequate detour and directional signage when street closures are in place, conforming to current LADOT standards and practices. Detour routes must accommodate large, semi and tractor trailer trucks and public transit vehicles.

7. ENFORCEMENT OF CONDITIONS

a. In accordance with the terms of their work permit issued from LAPD, off-duty or retired police officers must, upon reporting to a work site, review and ensure compliance with conditions outlined on the filming permit. Officers shall ensure compliance with arrival and departure time, and shall not allow any activity or conduct that is in violation of local or state law, nor allow any filming condition that is not authorized by the permit. Variations from the requirements of the permit are not allowed unless approved by an authorized representative of the City's Designated Film Permit Contractor.

NOT A PERMIT

ATTACHMENT

(Note: The following are the most current federal flight altitude regulations as of November 2007. The regulations could change at any time.)

§ 91.119 Minimum safe altitudes: General.

Except when necessary for takeoff or landing, no person may operate an aircraft below the following altitudes:
(a) Anywhere. An altitude allowing, if a power unit fails, an emergency landing without undue hazard to persons or property on the surface.
(b) Over congested areas. Over any congested area of a city, town, or settlement, or over any open air assembly of persons, an altitude of 1,000 feet above the highest obstacle within a horizontal radius of 2,000 feet of the aircraft.
(c) Over other than congested areas. An altitude of 500 feet above the surface, except over open water or sparsely populated areas. In those cases, the aircraft may not be operated closer than 500 feet to any person, vessel, vehicle, or structure.
(d) Helicopters. Helicopters may be operated at less than the minimums prescribed in paragraph (b) or (c) of this section if the operation is conducted without hazard to persons or property on the surface. In addition, each person operating a helicopter shall comply with any routes or altitudes specifically prescribed for helicopters by the Administrator.

§ 91.515 Flight altitude rules.

(a) Notwithstanding §91.119, and except as provided in paragraph (b) of this section, no person may operate an airplane under VFR at less than—
(1) One thousand feet above the surface, or 1,000 feet from any mountain, hill, or other obstruction to flight, for day operations; and
(2) The altitudes prescribed in §91.177, for night operations.

§ 91.303 Aerobatic flight.

No person may operate an aircraft in aerobatic flight—
(a) Over any congested area of a city, town, or settlement;
(b) Over an open air assembly of persons;
(c) Within the lateral boundaries of the surface areas of Class B, Class C, Class D, or Class E airspace designated for an airport;
(d) Within 4 nautical miles of the center line of any Federal airway;
(e) Below an altitude of 1,500 feet above the surface; or
(f) When flight visibility is less than 3 statute miles.

For the purposes of this section, aerobatic flight means an intentional maneuver involving an abrupt change in an aircraft's attitude, an abnormal attitude, or abnormal acceleration, not necessary for normal flight.

[Doc. No. 18834, 54 FR 34308, Aug. 18, 1989, as amended by Amdt. 91– 227, 56 FR 65661, Dec. 17, 1991]

NOT A PERMIT